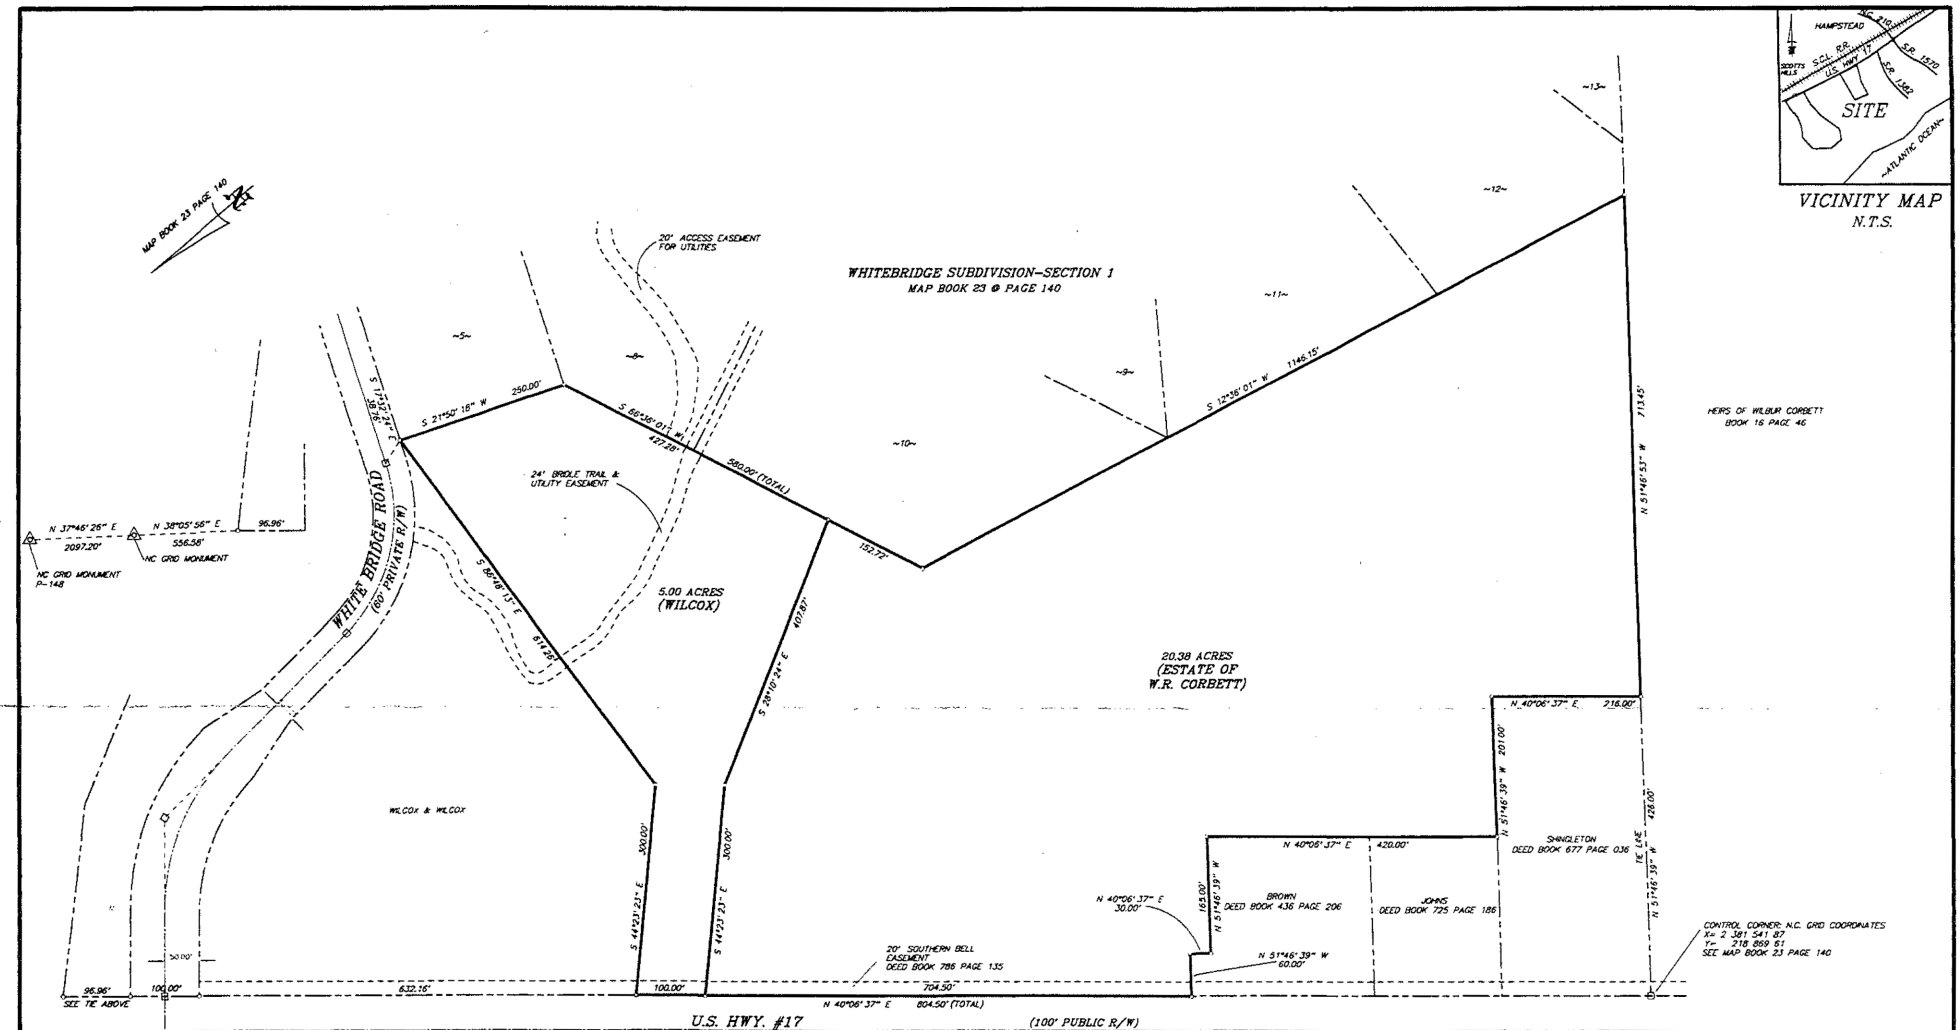

VICINITY MAP
N.T.S.

GRAPHIC SCALE 1"=100'
100 0 100 200

SURVEY REFERENCE
MAP BOOK 23 PAGE 140
MAP BY ROBERT GOSLEE, RLS
DATED JANUARY, 1996

LEGEND:
E.I.P. EXISTING IRON PIPE
□ MONUMENTS

MAP OF SURVEY:

WILCOX DIVISION

TOPSAIL TOWNSHIP PENDER COUNTY
NORTH CAROLINA

MICHAEL UNDERWOOD AND ASSOCIATES, P.A.
2963 MARKET STREET, C-3
WILMINGTON, NC 28403
PHONE: 910-815-0650
FAX: 910-815-0393

SURVEYED: D.D./A.L.	APPROVED: M.N.U.
DRAWN BY: W.C.	DATE: JUNE, 1997
CHECKED BY: M.N.U.	SCALE: 1"= 100'

CERTIFICATE: THIS SURVEY CREATES A SUBDIVISION OF LAND WITHIN THE AREA OF A COUNTY THAT HAS AN ORDINANCE THAT REGULATES PARCELS OF LAND.

MICHAEL N. UNDERWOOD, R.L.S. L-2962

NORTH CAROLINA
PENDER COUNTY

I, MICHAEL N. UNDERWOOD, CERTIFY THAT THIS PLAT WAS DRAWN UNDER MY SUPERVISION FROM AN ACTUAL SURVEY MADE UNDER MY SUPERVISION DESCRIPTION AS SHOWN ON THE FACE OF THIS PLAT ERROR OF CLOSURE AS CALCULATED BY COMPUTER IS 1/10000 + THAT THE BOUNDARIES NOT SURVEYED ARE SHOWN BY BROKEN LINES PLOTTED FROM INFORMATION REFERENCED THAT THIS PLAT WAS PREPARED IN ACCORDANCE WITH "THE STANDARDS OF PRACTICE FOR LAND SURVEYING IN NORTH CAROLINA" WITNESS MY ORIGINAL SIGNATURE, REGISTRATION NUMBER AND SEAL THIS 30TH DAY OF JUNE A.D., 1997

MICHAEL N. UNDERWOOD, R.L.S.
REGISTRATION NUMBER L-2962
SEAL OR STAMP

F-420